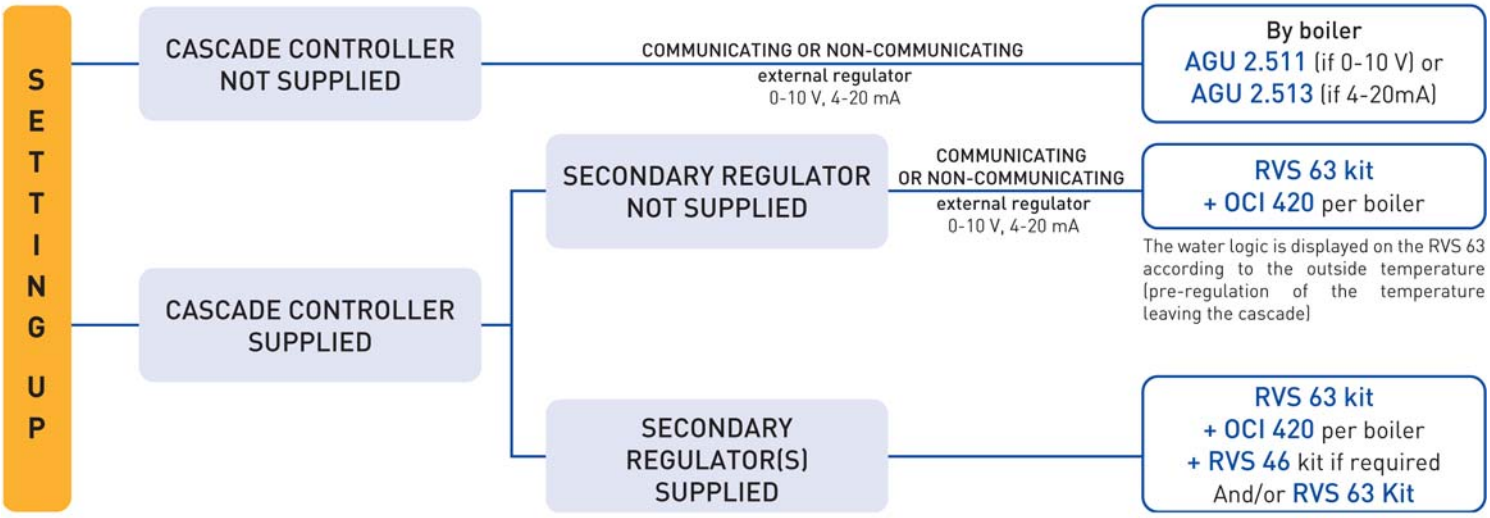INSTALLATION OF BOILER **CASCADE**